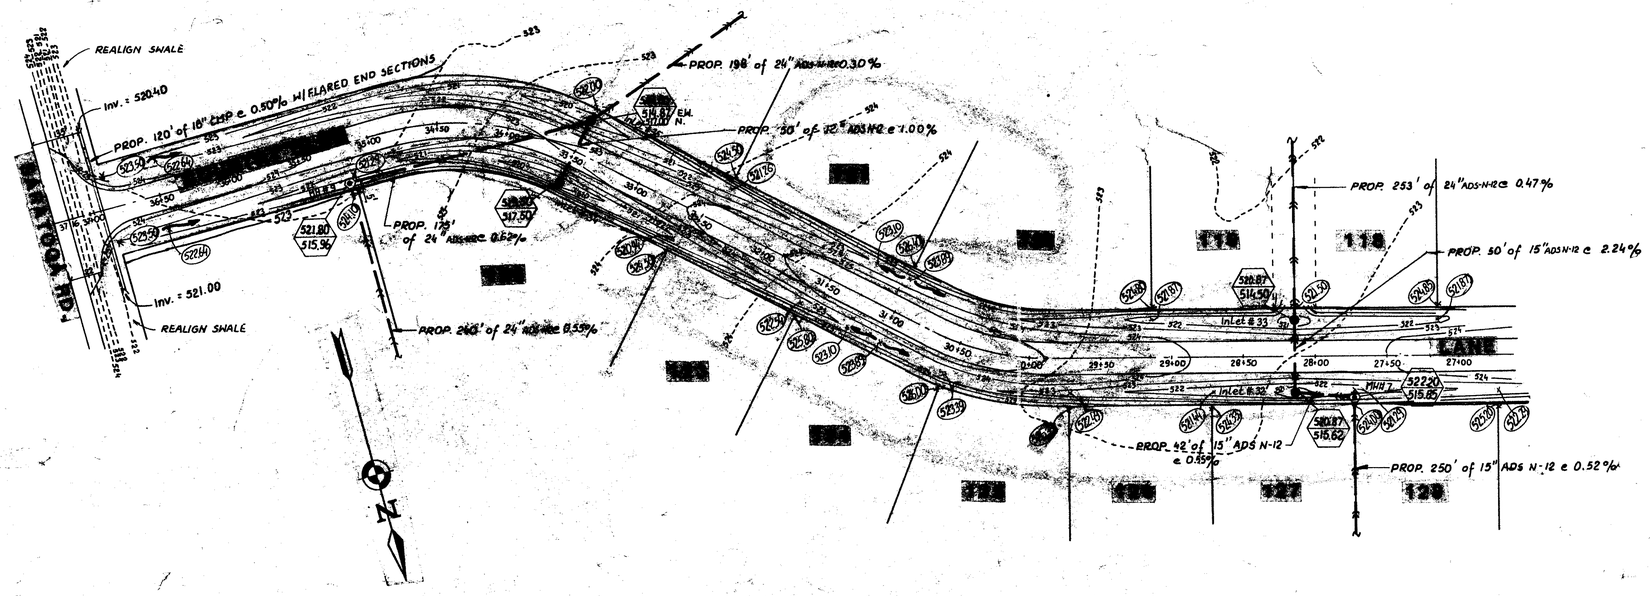

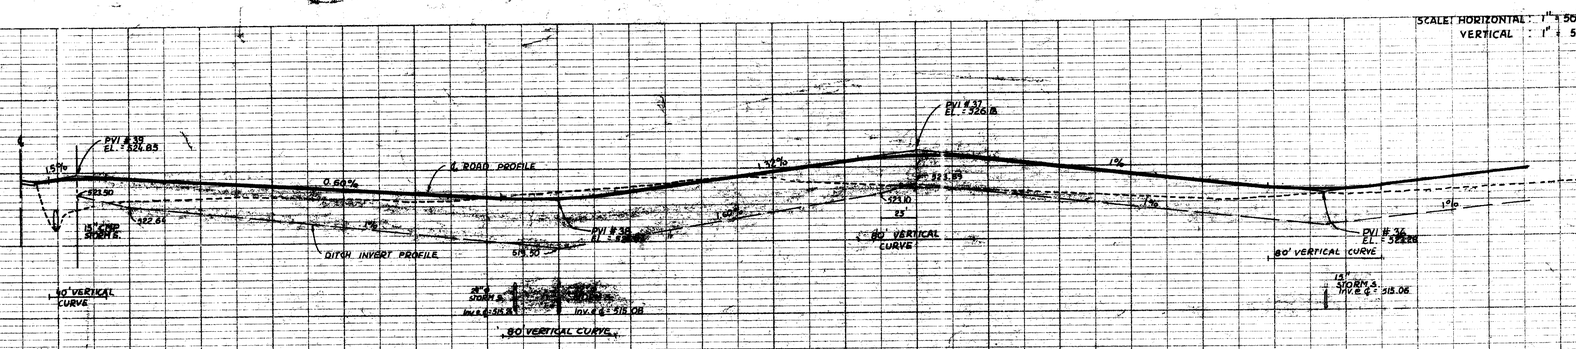

COUNTRY CLUB LANE PROFILE
STA. 29+00 - 37+16
KETTLE CREEK GOLF COURSE
STOCKDALE RD & SARATOGA RD.
ORIENNA TOWNSHIP, ILLINOIS

SCALE: 1" = 50' | APPROVED BY: | DRAWN BY:
DATE: 2/10/00

RAYMOND E. DERBAS & ASSOCIATES
CONSULTING CIVIL ENGINEERS
7227 WEST 127TH STREET PALOS HEIGHTS, IL 60463
(708) 448-1044

REVISED
10/23/00
8/31/00
7/14/00
5/31/00
3/20/00

PROFILE
PLAN
NOTE BOOK
NO.
SURVEYED
PLOTTED
ALIGNMENT
FIELD CHECKED
OFFICE CHECKED
DATE
BY
REVISIONS

PLOTTED - 10:41 / PROFILE - F.A.S.
MO 100.DGN
C:\APPS\PW\PWIDOT\CLEARWATER\11118.DB