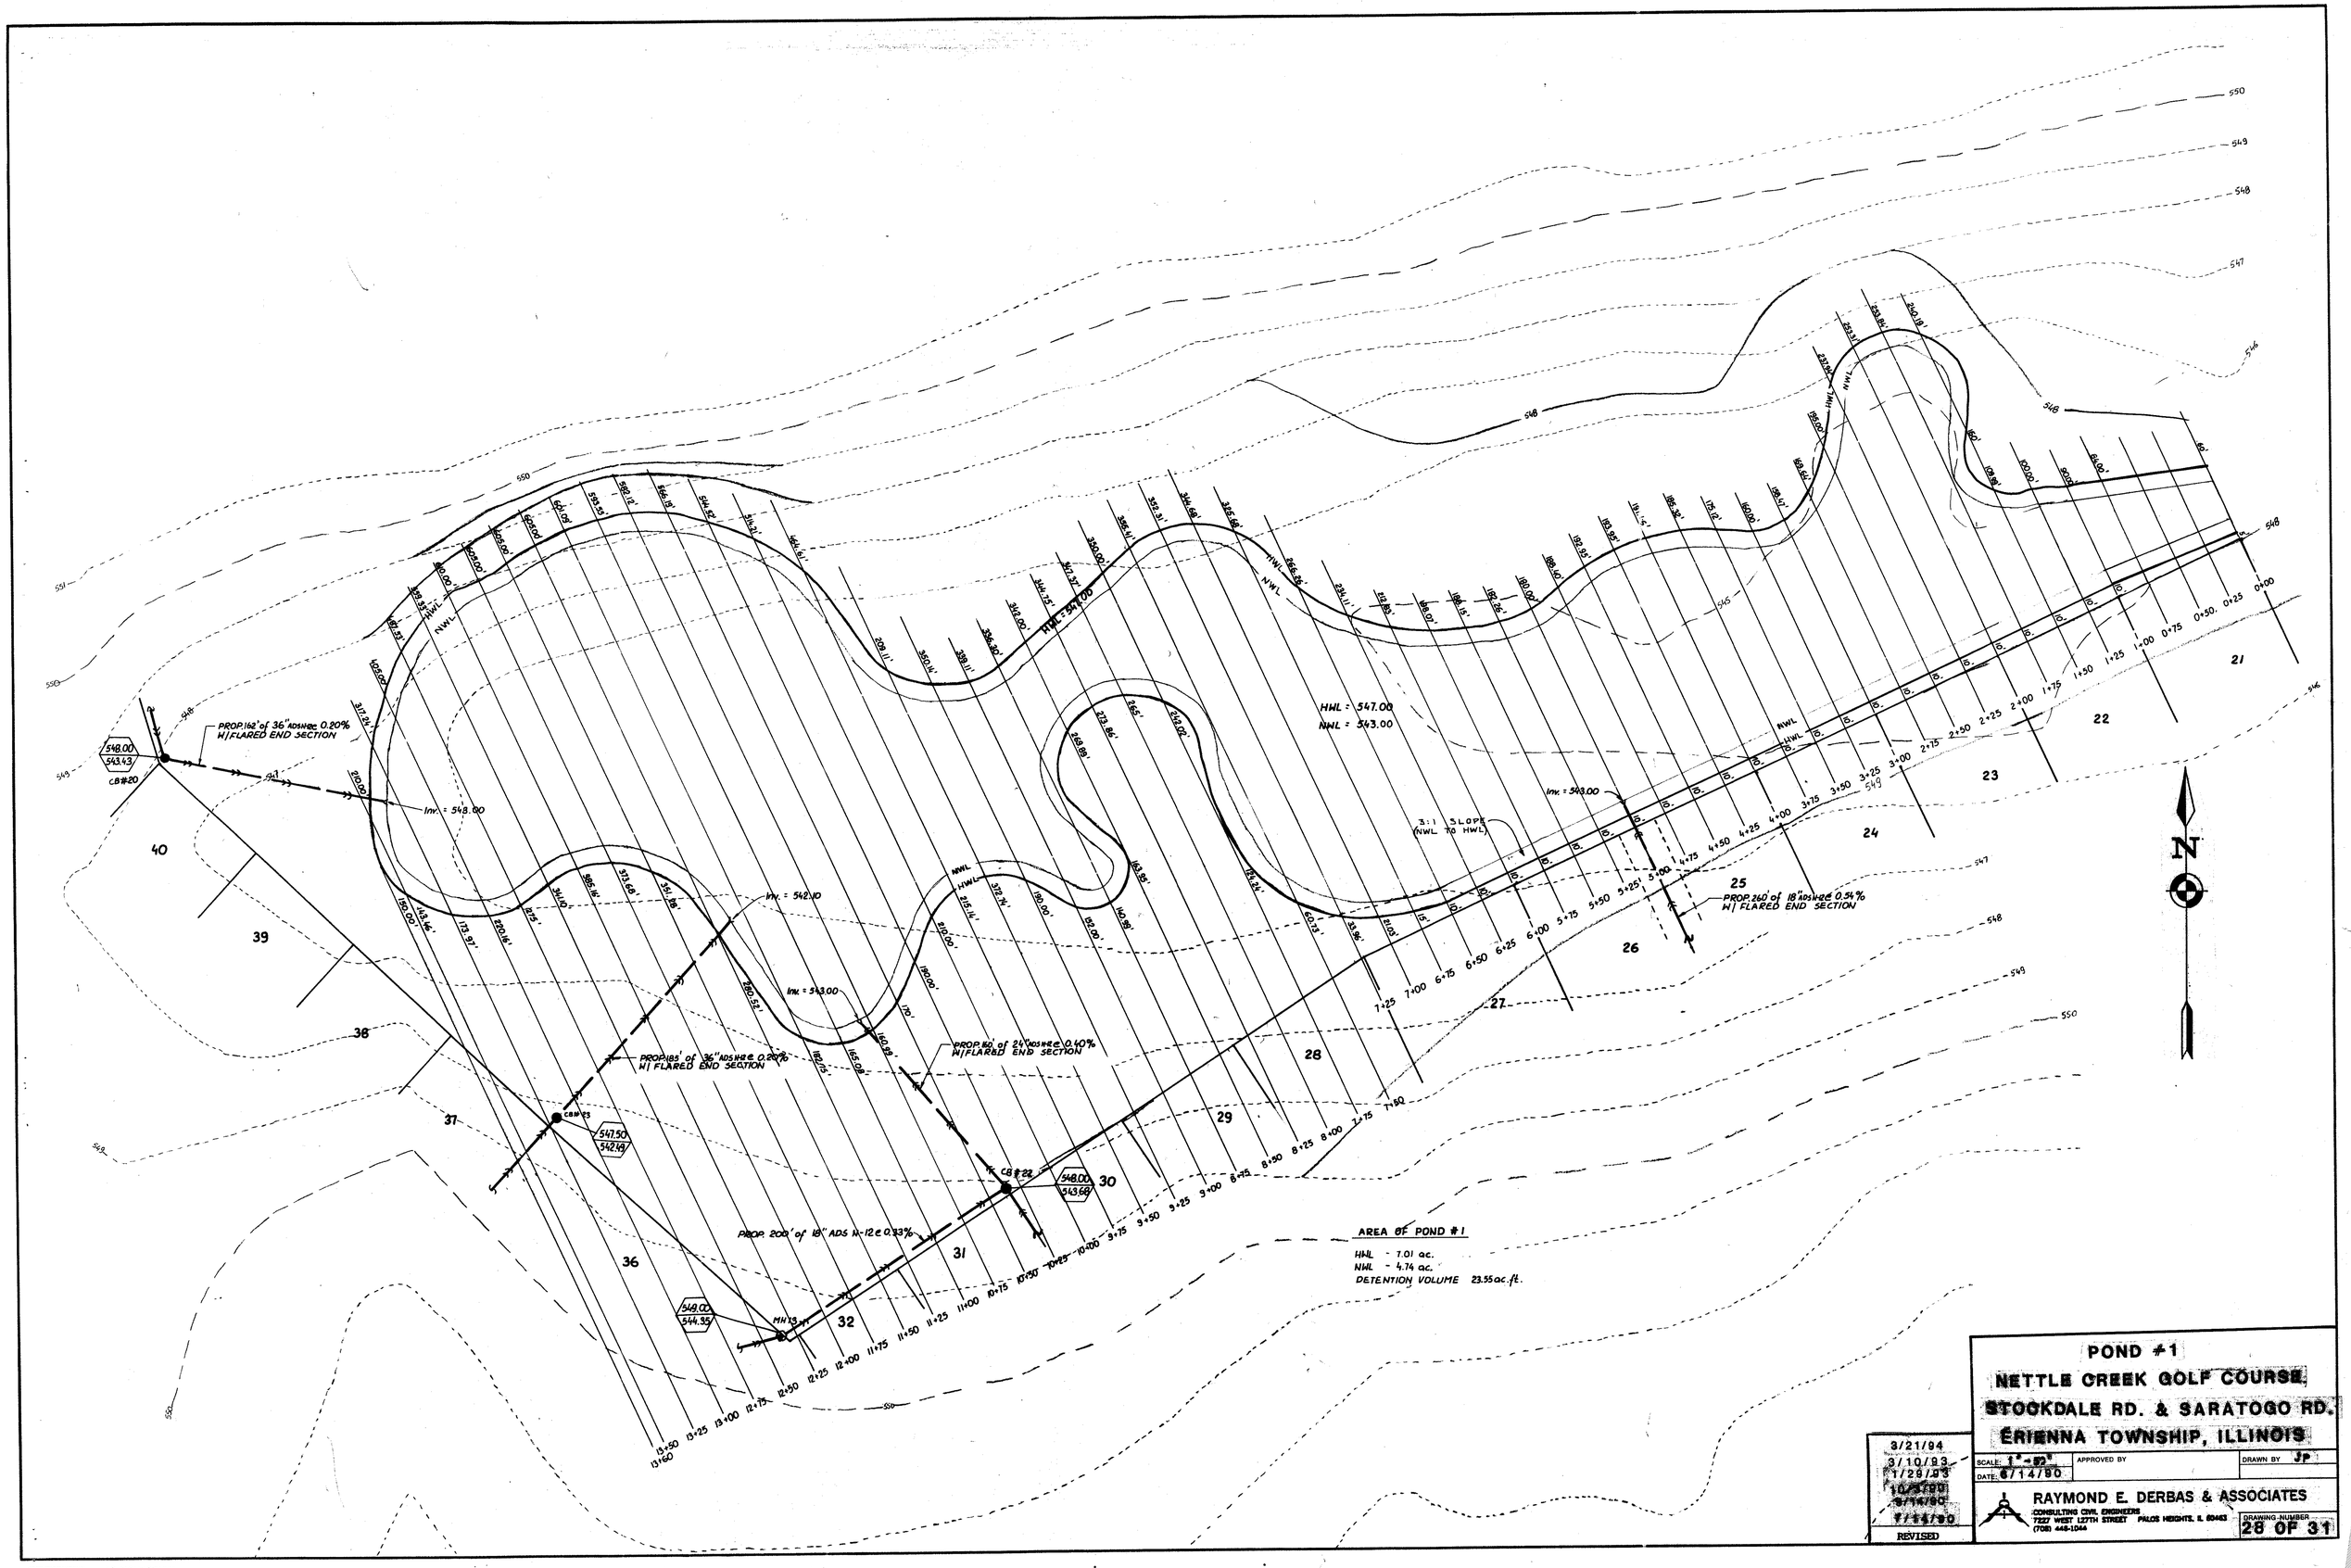

AREA OF POND #1

HWL - 7.01 ac.
NWL - 4.74 ac.
DETENTION VOLUME 23.55 ac.ft.

3/21/94	
3/10/93	
1/28/93	
~~10/27/90~~	
~~8/14/90~~	
~~7/14/90~~	
REVISED	

POND #1

NETTLE CREEK GOLF COURSE
STOCKDALE RD. & SARATOGO RD.
ERIENNA TOWNSHIP, ILLINOIS

SCALE: 1" = 80'
DATE: 6/14/90
APPROVED BY
DRAWN BY JP

RAYMOND E. DERBAS & ASSOCIATES
CONSULTING CIVIL ENGINEERS
7227 WEST 127TH STREET PALOS HEIGHTS, IL 60463
(708) 448-1044

DRAWING NUMBER
28 OF 31

TELEDYNE NATIONAL NO. 6103ATB-24X36